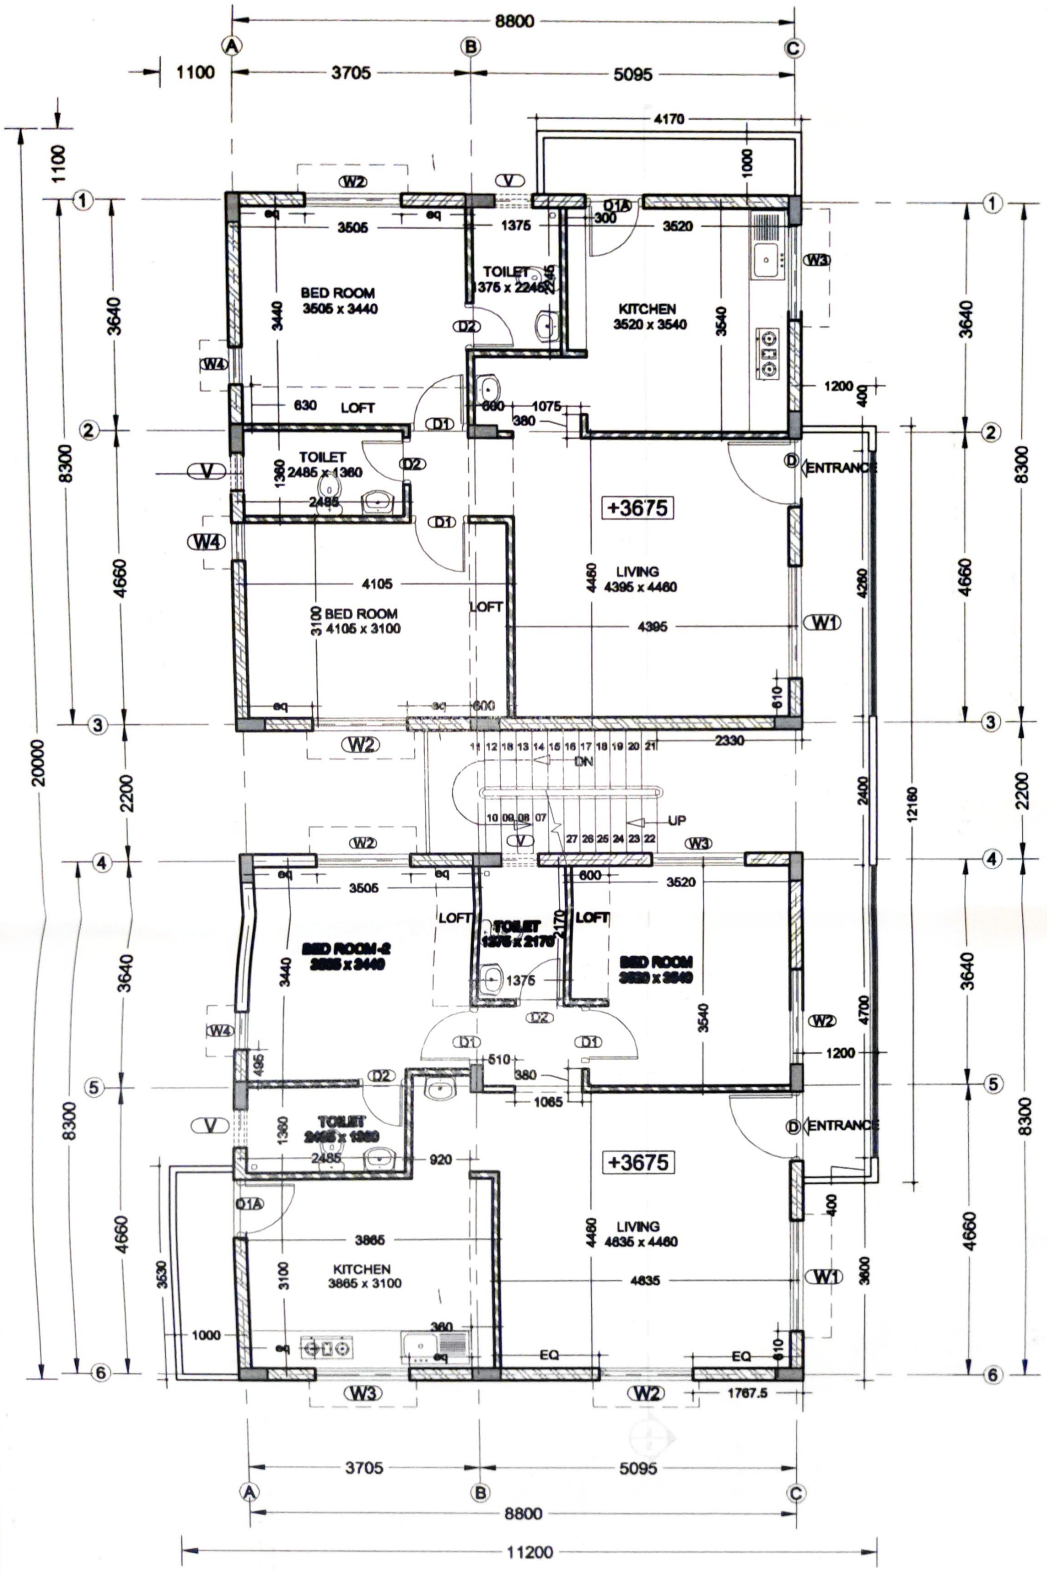

ARCHITECTURAL DRAWING

SCHEDULE OF OPENINGS				
WINDOWS & VENTILATORS				
SL. No.	TYPE	SIZE	Nos.	SILL HT.
1	W1	1800 x1350	2	750
2	W2	1500 x 1350	8	750
3	W3	1500 x 900M	2	1200
5	W4	600 x 1350	4	750
6	V	600 x600	4	1500
DOORS				
7	D	1100 x 2100	2	
8	D1	920M x 2100	4	
9	D2	750 x 2100	4	
10	D1A	920 x2100	2	

1. ALL DIMENSIONS ARE IN MILLIMETERS.
2. DO NOT SCALE THE DRAWING ONLY WRITTEN DIIMENSION TO BE FOLLOWED
3. ANY DISCREPANCY IN THE DRAWING SHALL BE BROUGHT TO THE NOTICE OF ARCHITECT/ENGINEER.

200 TH. SOLID CONC.BLOCK WALL
100 TH. SOLID CONC.BLOCK WALL

DATE	DESCRIPTION	DRAWN BY	CHKD BY

REVISION DETAILS

DRAWN BY	DATE	CHKD BY	DATE
P.S.N.A.	14-06-2019	VS	15-06-2019

S
E W
N

ARCHITECTURAL DRAWING

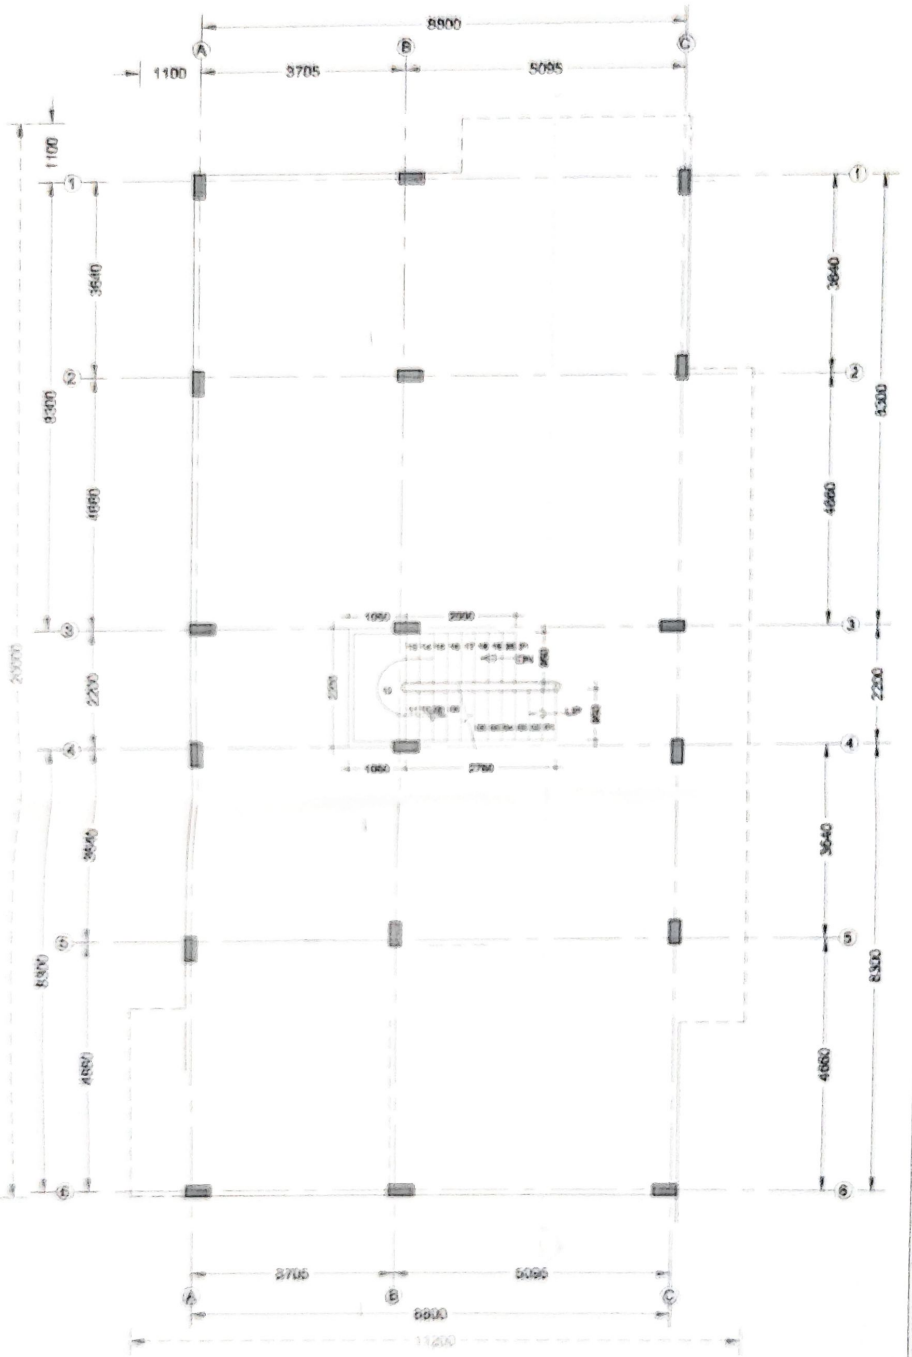

SCHEDULE OF OPENINGS				
WINDOWS & VENTILATORS				
SL. No.	TYPE	SIZE	Nos.	SILL HT.
1	W1	1800 x1350	2	750
2	W2	1800 x 1350	6	750
3	W3	1800 x 900M	2	1200
8	W4	900 x 1350	4	750
9	V	900 x600	4	1800
DOORS				
7	D	1100 x 2100	2	
8	D1	920M x 2100	4	
9	D2	750 x 2100	4	
10	D1A	920 x2100	2	

1. ALL DIMENSIONS ARE IN MILLIMETERS.
2. DO NOT SCALE THE DRAWING ONLY WRITTEN DIMENSION TO BE FOLLOWED.
3. ANY DISCREPANCY IN THE DRAWING SHALL BE BROUGHT TO THE NOTICE OF ARCHITECT/ENGINEER.

200 TH. SOLID CONC.BLOCK WALL
100 TH. SOLID CONC.BLOCK WALL

DATE	DESCRIPTION	DRAWN BY	CHKD BY

REVISION DETAILS

DRAWN BY	DATE	CHKD BY	DATE
P.S.N.A.	14-06-2019	VS	15-06-2019

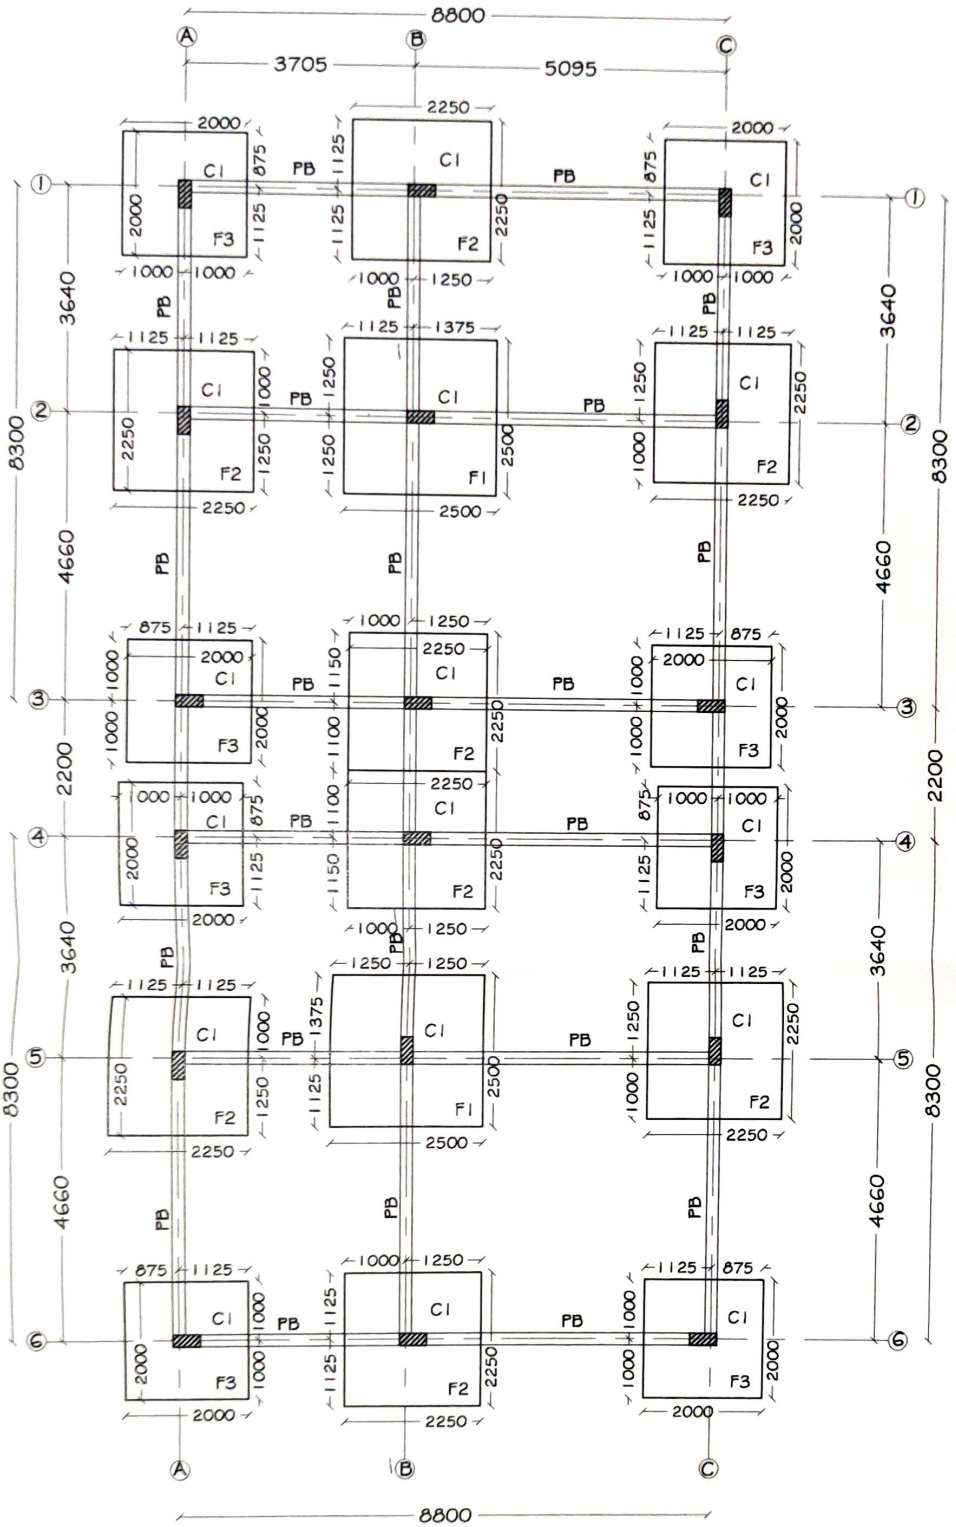

FOOTING SCHEDULE

FOOTING TYPE	FOOTING SIZE(LxB)	FOOTING DEPTH(D)
F1	2500x2500	475
F2	2250x2250	450
F3	2000x2000	350

SIZE OF PLINTH BEAM = PB (200 x375)

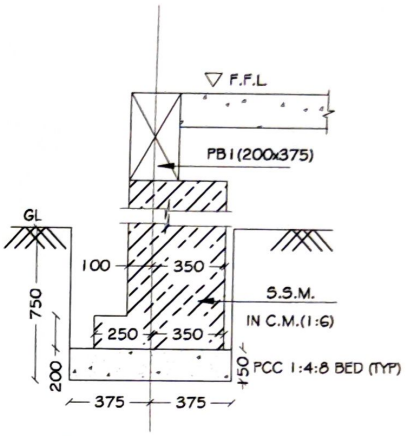

C/S OF FOUNDATION BELOW PERIPHERAL PLINTH BEAMS

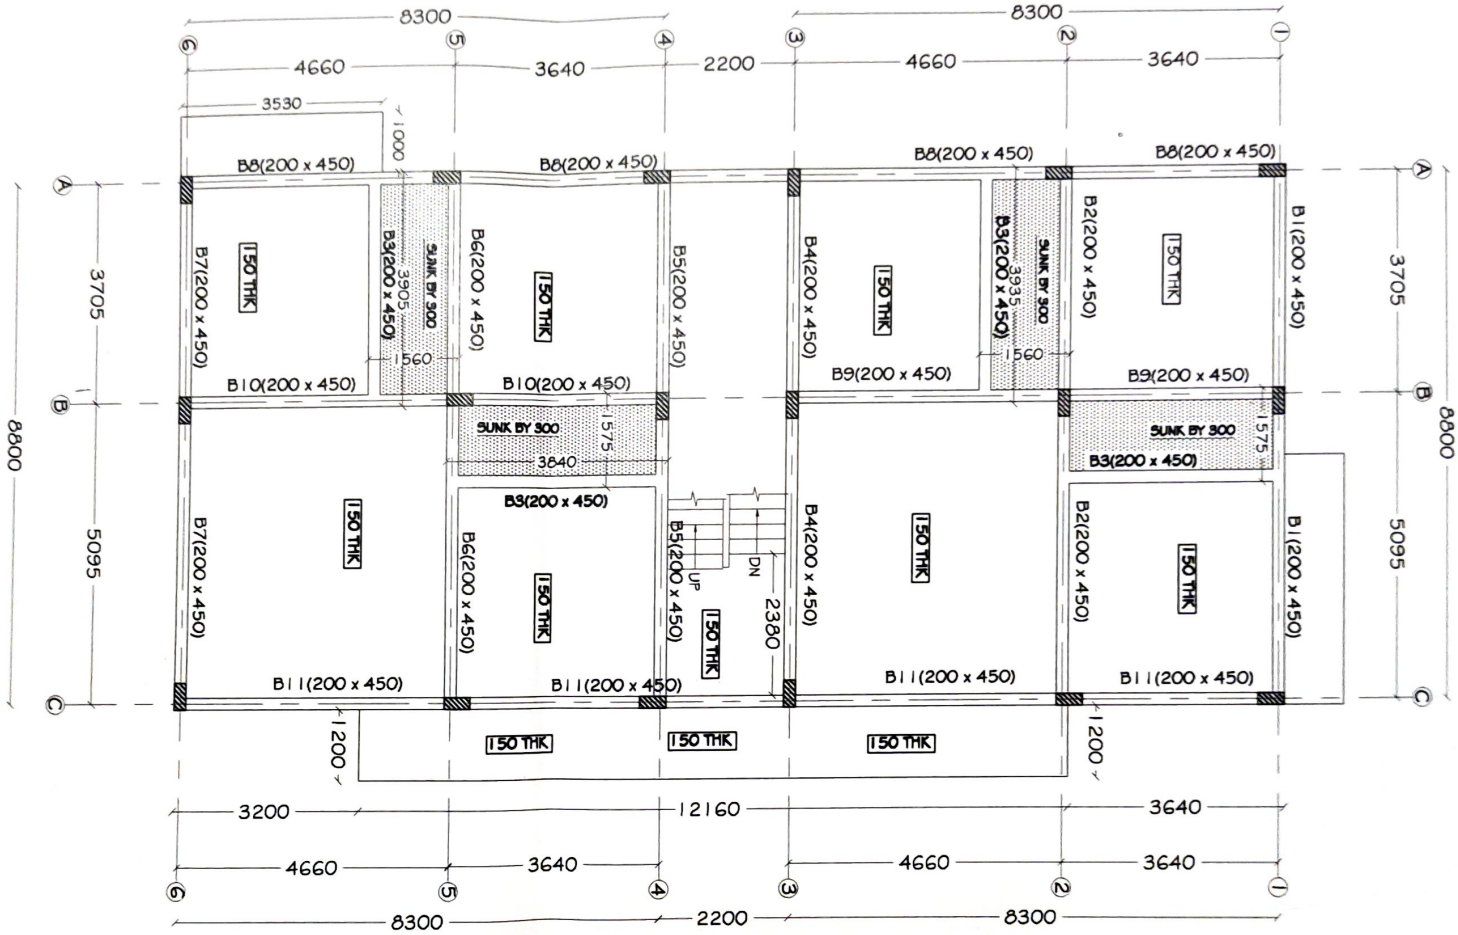
8300
8300
4660
3640
2200
4660
3640
3530
1000
B8(200 x 450)
B8(200 x 450)
B8(200 x 450)
B8(200 x 450)
B1(200 x 450)
B2(200 x 450)
B3(200 x 450)
3905
560
SUNK BY 300
B6(200 x 450)
B5(200 x 450)
B4(200 x 450)
B3(200 x 450)
3935
560
SUNK BY 300
B7(200 x 450)
150 THK
B10(200 x 450)
B10(200 x 450)
B9(200 x 450)
B9(200 x 450)
1575
SUNK BY 300
3640
SUNK BY 300
B3(200 x 450)
1575
3705
3705
8800
8800
5095
5095
B3(200 x 450)
B7(200 x 450)
B6(200 x 450)
B5(200 x 450)
UP
DN
2380
B4(200 x 450)
B2(200 x 450)
B1(200 x 450)
B11(200 x 450)
B11(200 x 450)
B11(200 x 450)
B11(200 x 450)
1200
1200
150 THK
150 THK
150 THK
3200
12160
3640
4660
3640
4660
3640
8300
2200
8300

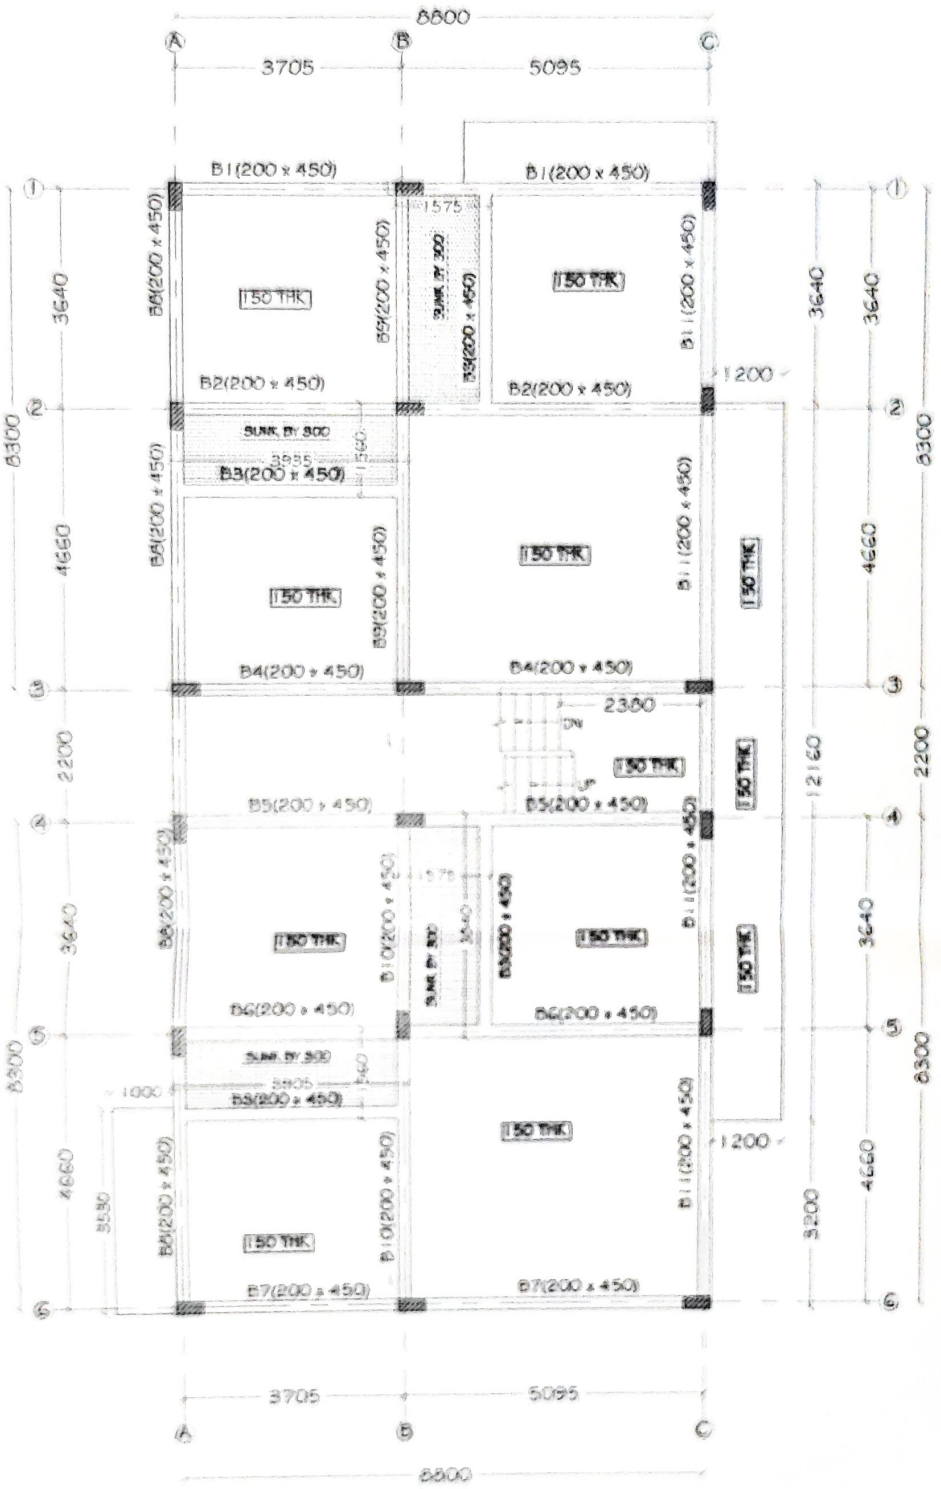
8800
3705
5095
B1(200 x 450)
B2(200 x 450)
B3(200 x 450)
B4(200 x 450)
B5(200 x 450)
B6(200 x 450)
B7(200 x 450)
B8(200 x 450)
B9(200 x 450)
B10(200 x 450)
B11(200 x 450)
150 THK.
SUNK. BY 300
1575
1200
2380
DN
8300
3640
4660
2200
12160
3200
3550
1000

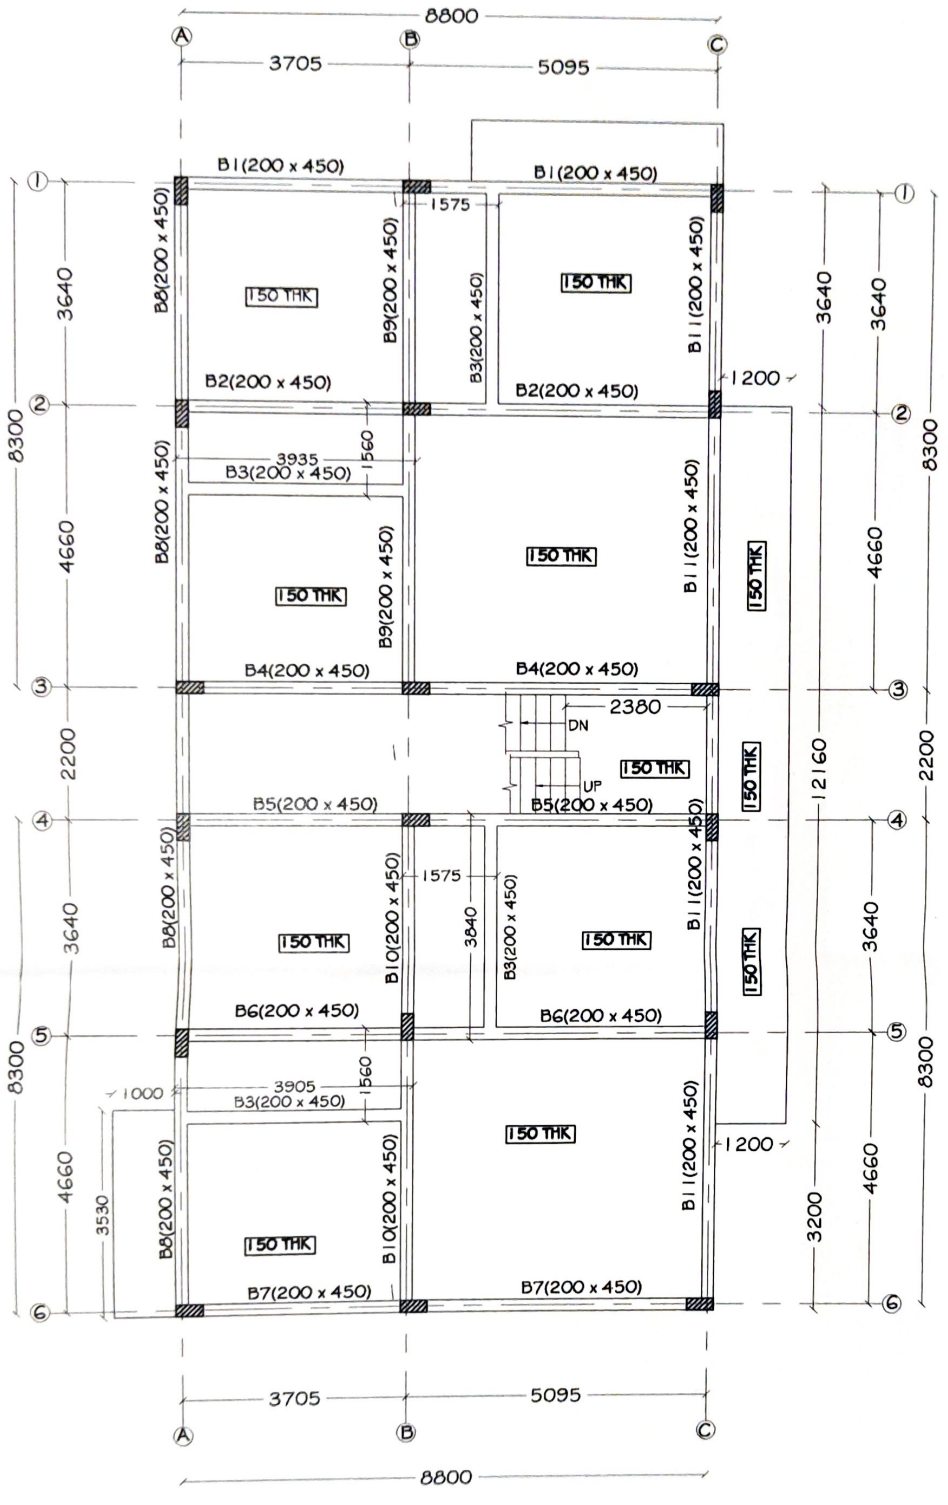
8800
A
B
C
3705
5095
B1(200 x 450)
B1(200 x 450)
1575
B8(200 x 450)
B9(200 x 450)
B3(200 x 450)
B11(200 x 450)
150 THK
150 THK
B2(200 x 450)
B2(200 x 450)
1200
1
2
3
4
5
6
3640
4660
2200
3640
8300
3935
1560
B3(200 x 450)
B8(200 x 450)
B9(200 x 450)
B11(200 x 450)
150 THK
150 THK
150 THK
B4(200 x 450)
B4(200 x 450)
2380
DN
UP
150 THK
B5(200 x 450)
B5(200 x 450)
150 THK
12160
B8(200 x 450)
B10(200 x 450)
1575
3840
B3(200 x 450)
B11(200 x 450)
150 THK
150 THK
150 THK
B6(200 x 450)
B6(200 x 450)
1000
3905
1560
B3(200 x 450)
150 THK
1200
3530
3200
B8(200 x 450)
B10(200 x 450)
B11(200 x 450)
150 THK
B7(200 x 450)
B7(200 x 450)
3705
5095
8800